




1 DETAIL @ GYP. BD. SOFFIT
SCALE: 1"=1'-0"

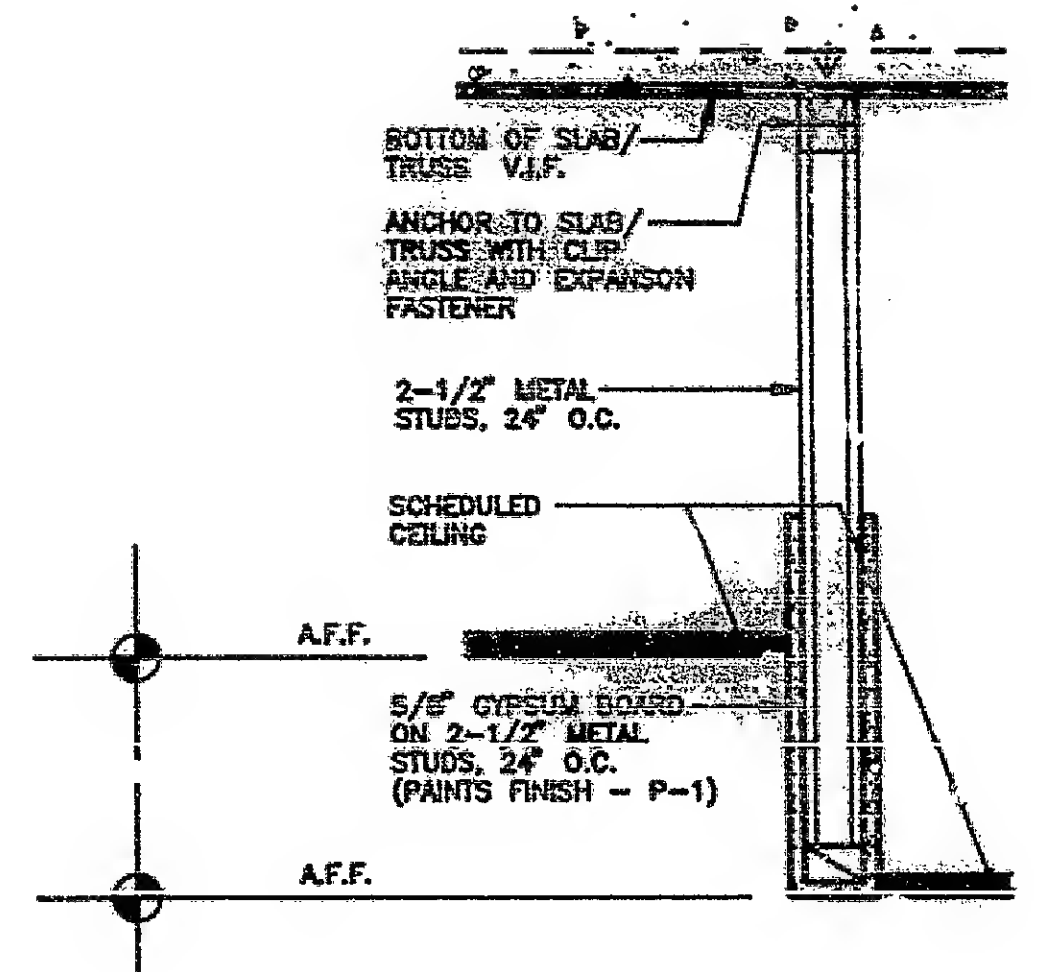

2 DETAIL @ CHANGE IN CLG. HT.
SCALE: 1"=1'-0"

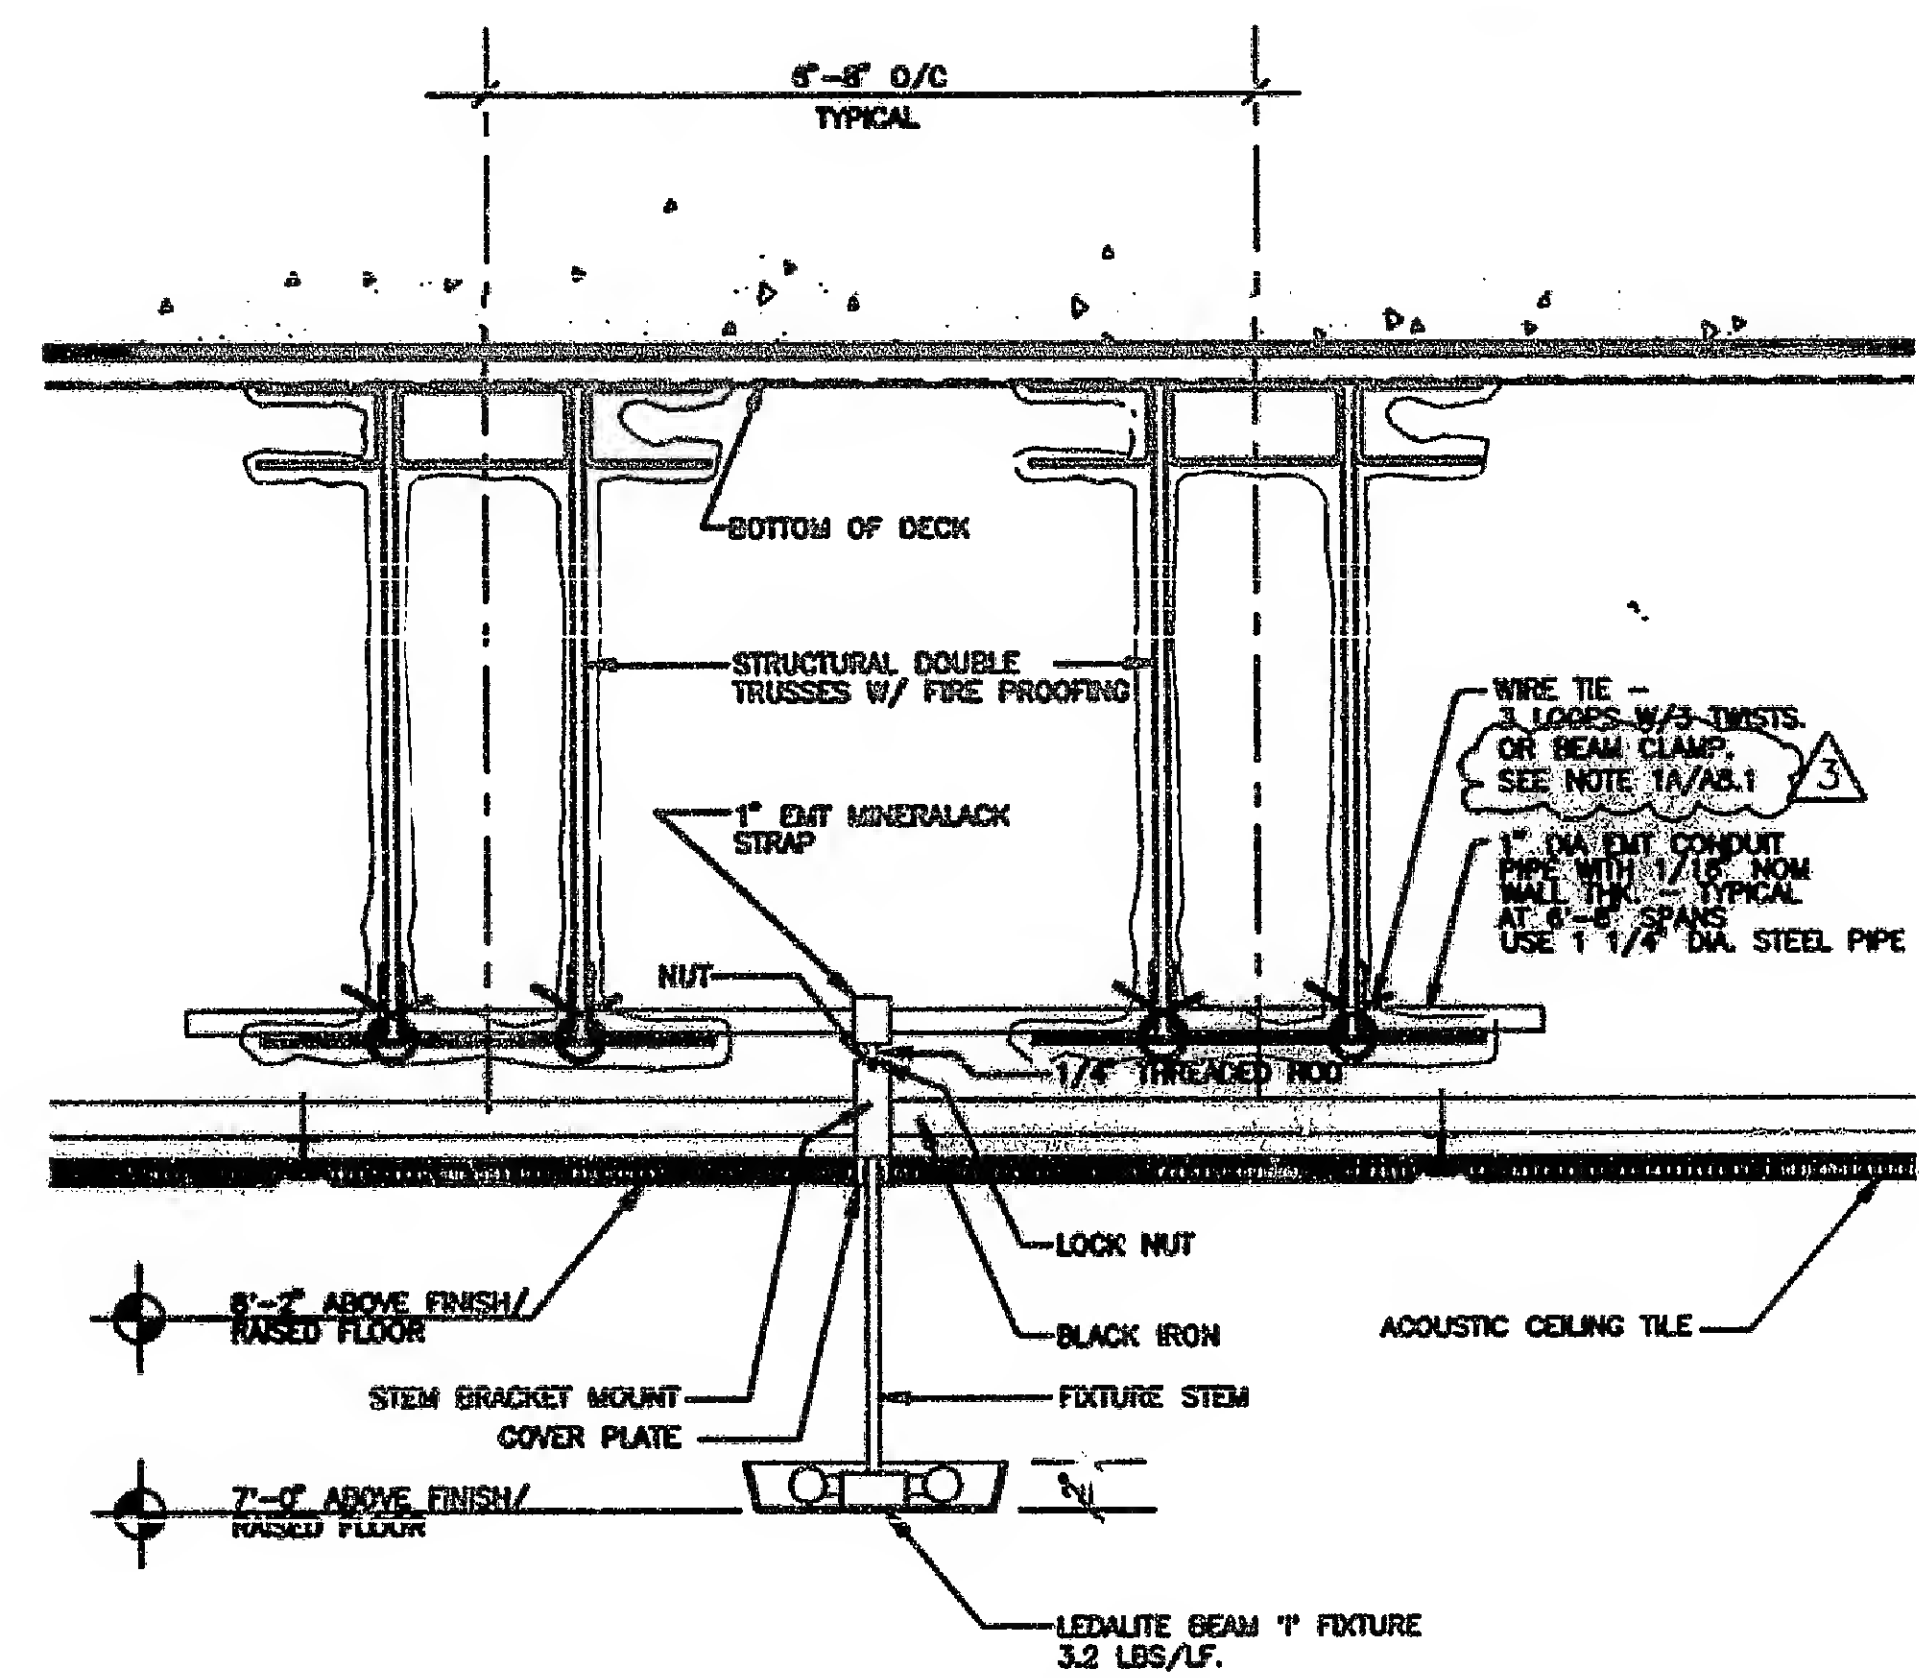

3 DETAIL @ SUSPENDED LIGHT FIXTURE
SCALE: 1"=1'-0"

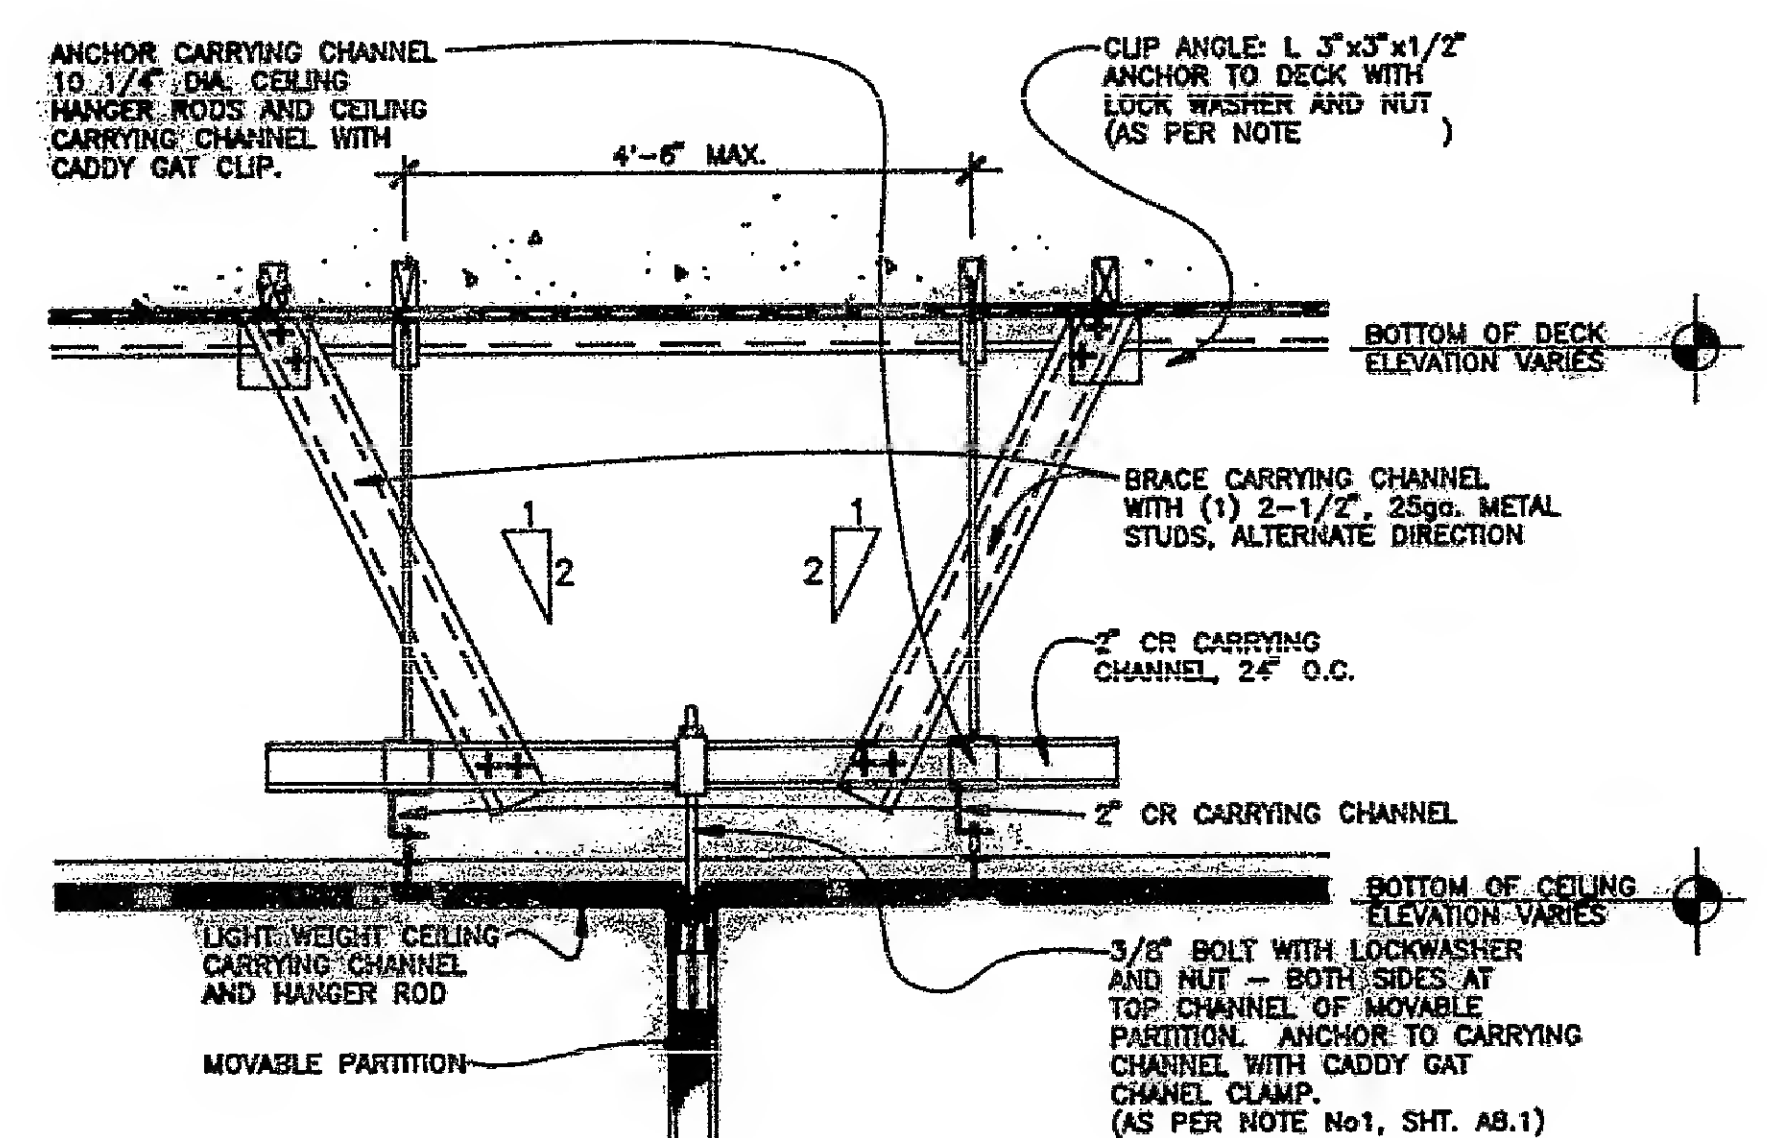

4 BRACING FOR MOVABLE PARTITIONS
SCALE: 1"=1'-0"